



Model Units for Limestone Pl
At the New Cumberland
BY: D+M Development LLC

THIS PLAN IS THE PROPERTY OF D+M DEVELOPMT LLC. PLANS SHOULD NOT BE DUPLICATED.
FLOOR PLANS ARE SUBJECT TO CHANGE AT THE DISCRETION OF D+M AS NECESSARY

REVISION TABLE		
NUMBER	DATE	DESCRIPTION

0 LIMESTONE PL
BONUS LEVEL STR


DRAWINGS PROVIDED BY:
D+M DEVELOPMENT LLC

DATE:
9/8/22

SCALE:

SHEET:

GARAGE LEVEL
SCALE: 1" = 3'0"

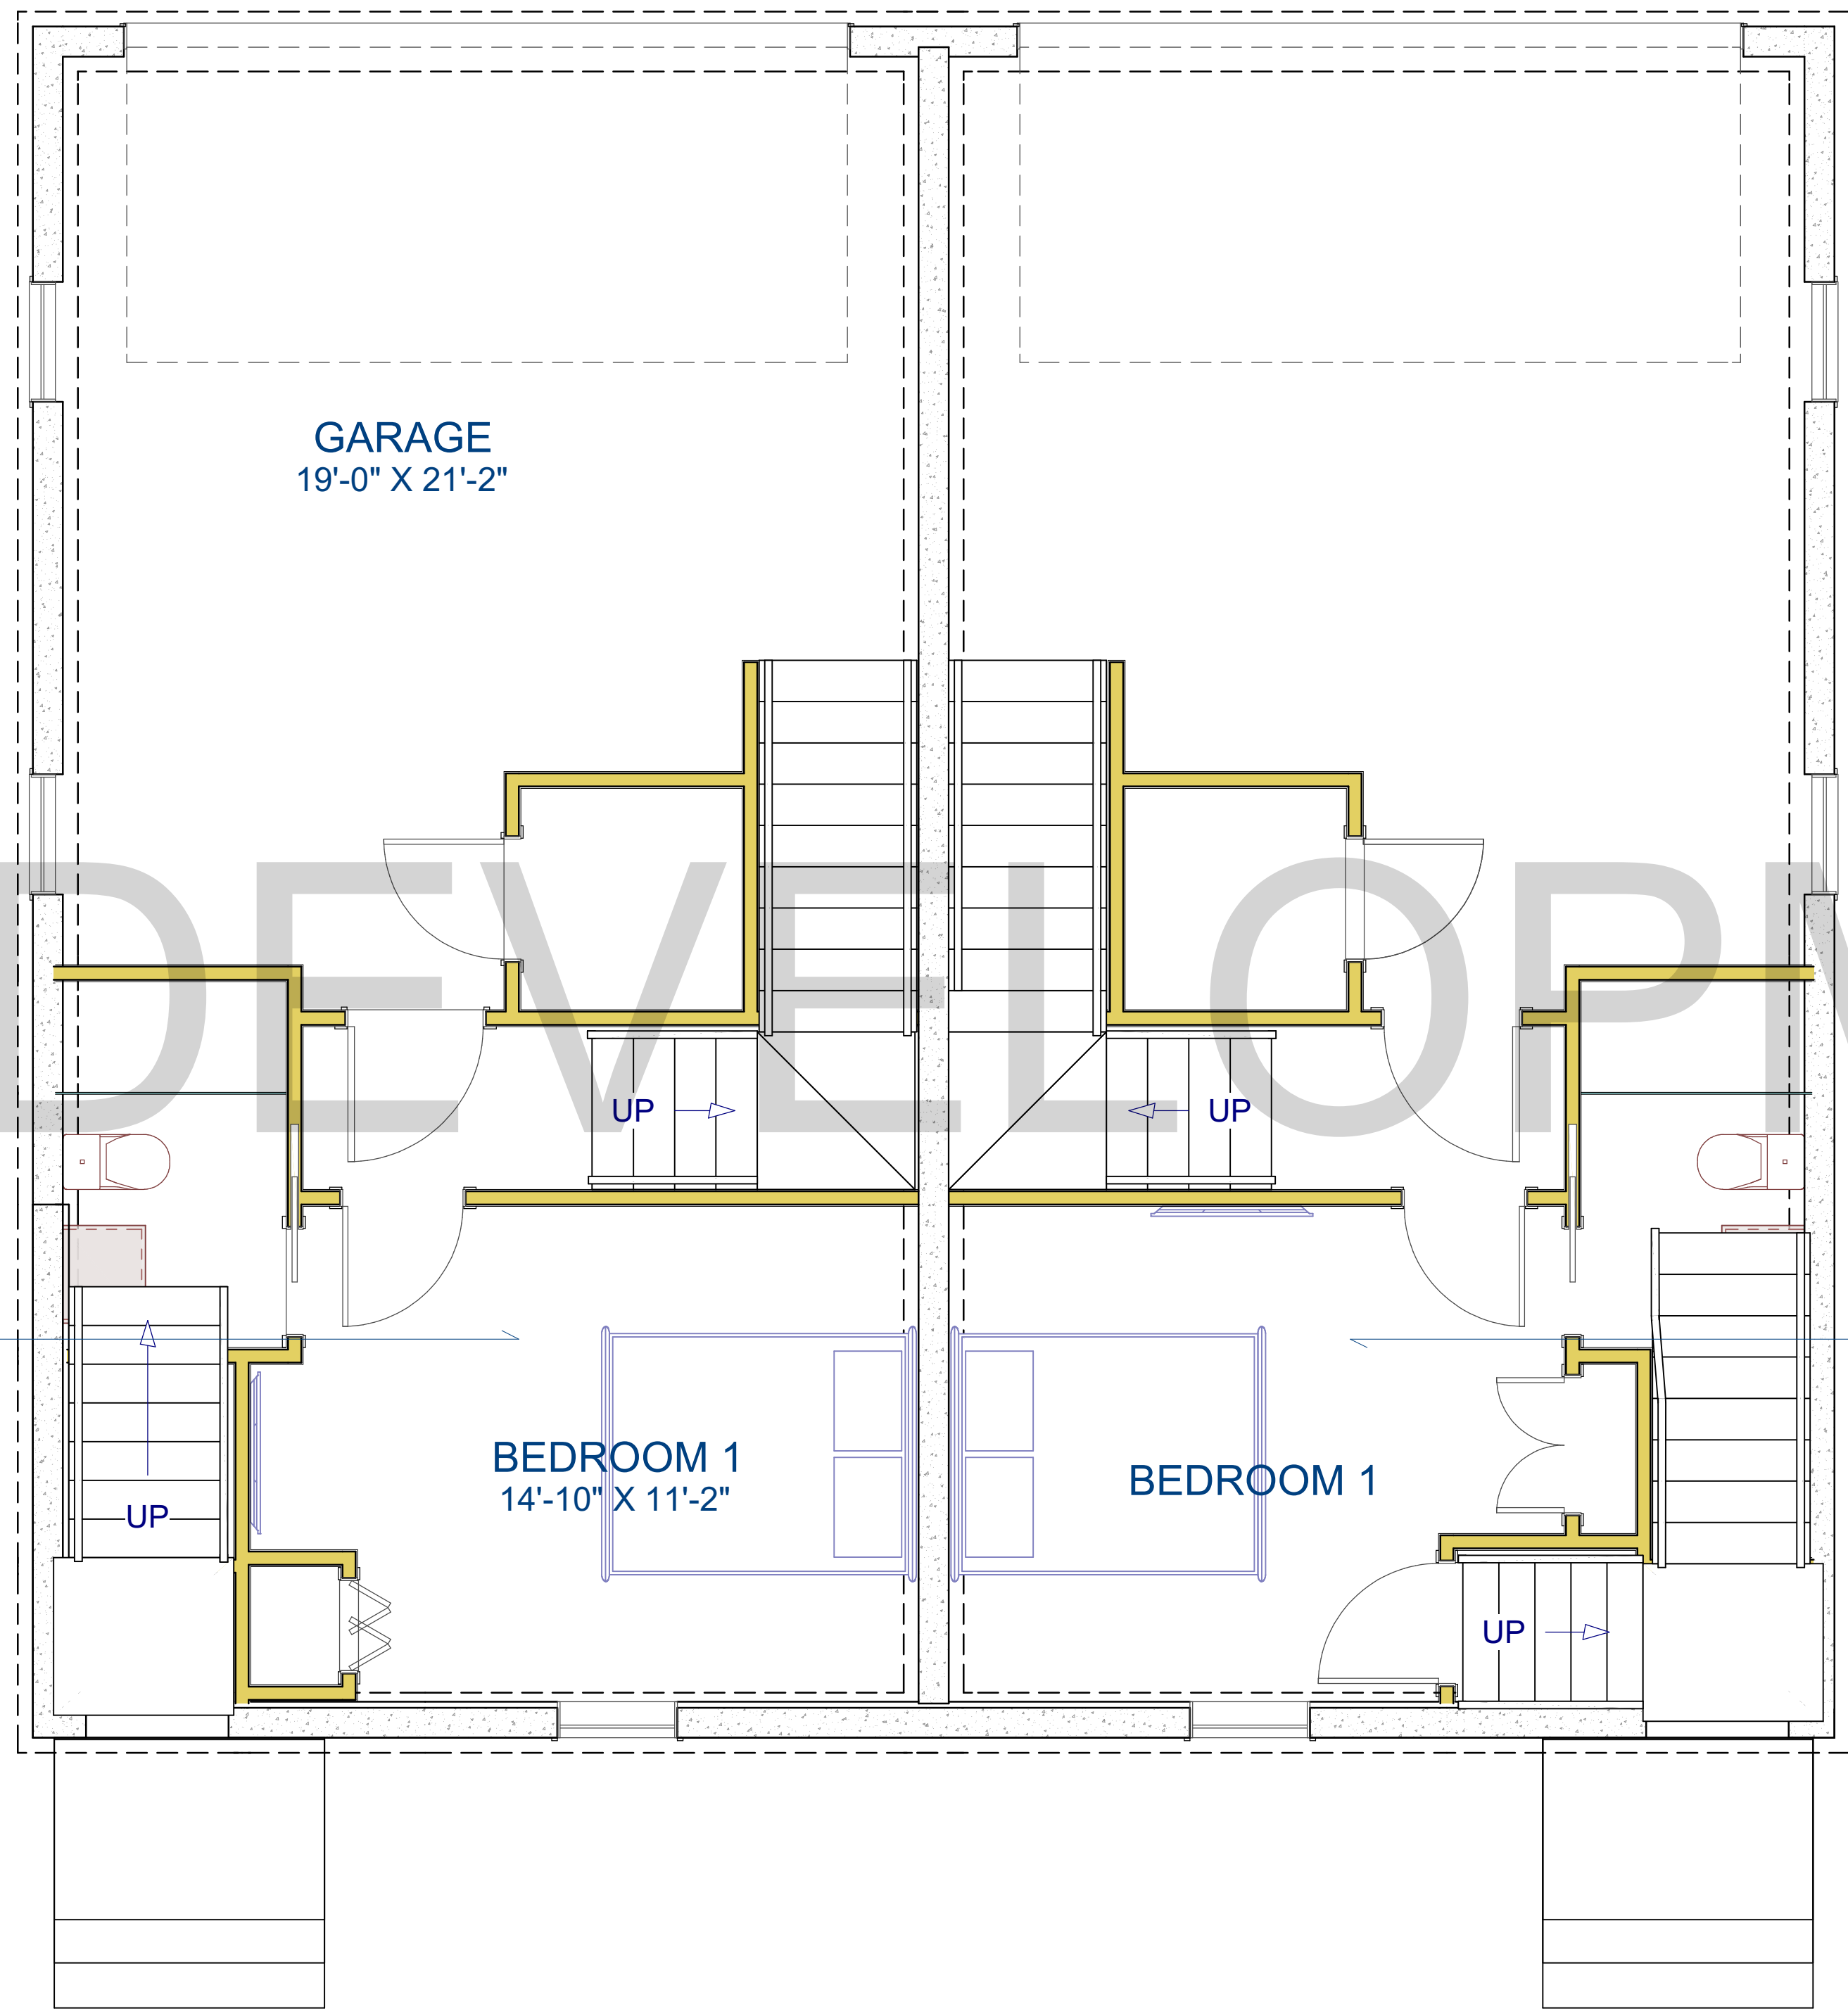

BEDROOM OPTION 1

BEDROOM OPTION 2

Foundation

SQUARE FOOTAGE TABLE

BASMENT -	371
FLOOR 1-	803
FLOOR 2-	803
ROOFTOP-	626
TOTAL HEATED-	2,603
GARAGE -	395
DECKS-	202

THIS PLAN IS THE PROPERTY OF D+M DEVELOPMT LLC. PLANS SHOULD NOT BE DUPLICATED.
FLOOR PLANS ARE SUBJECT TO CHANGE AT THE DISCRETION OF D+M AS NECESSARY

REVISION TABLE	
NUMBER	DESCRIPTION

0 LIMESTONE PL
BONUS LEVEL STR

DRAWINGS PROVIDED BY:
D+M DEVELOPMENT LLC

DATE:


9/8/22

SCALE:

SHEET:

P-1

FIRST FLOOR
SCALE: 1" = 3'0"

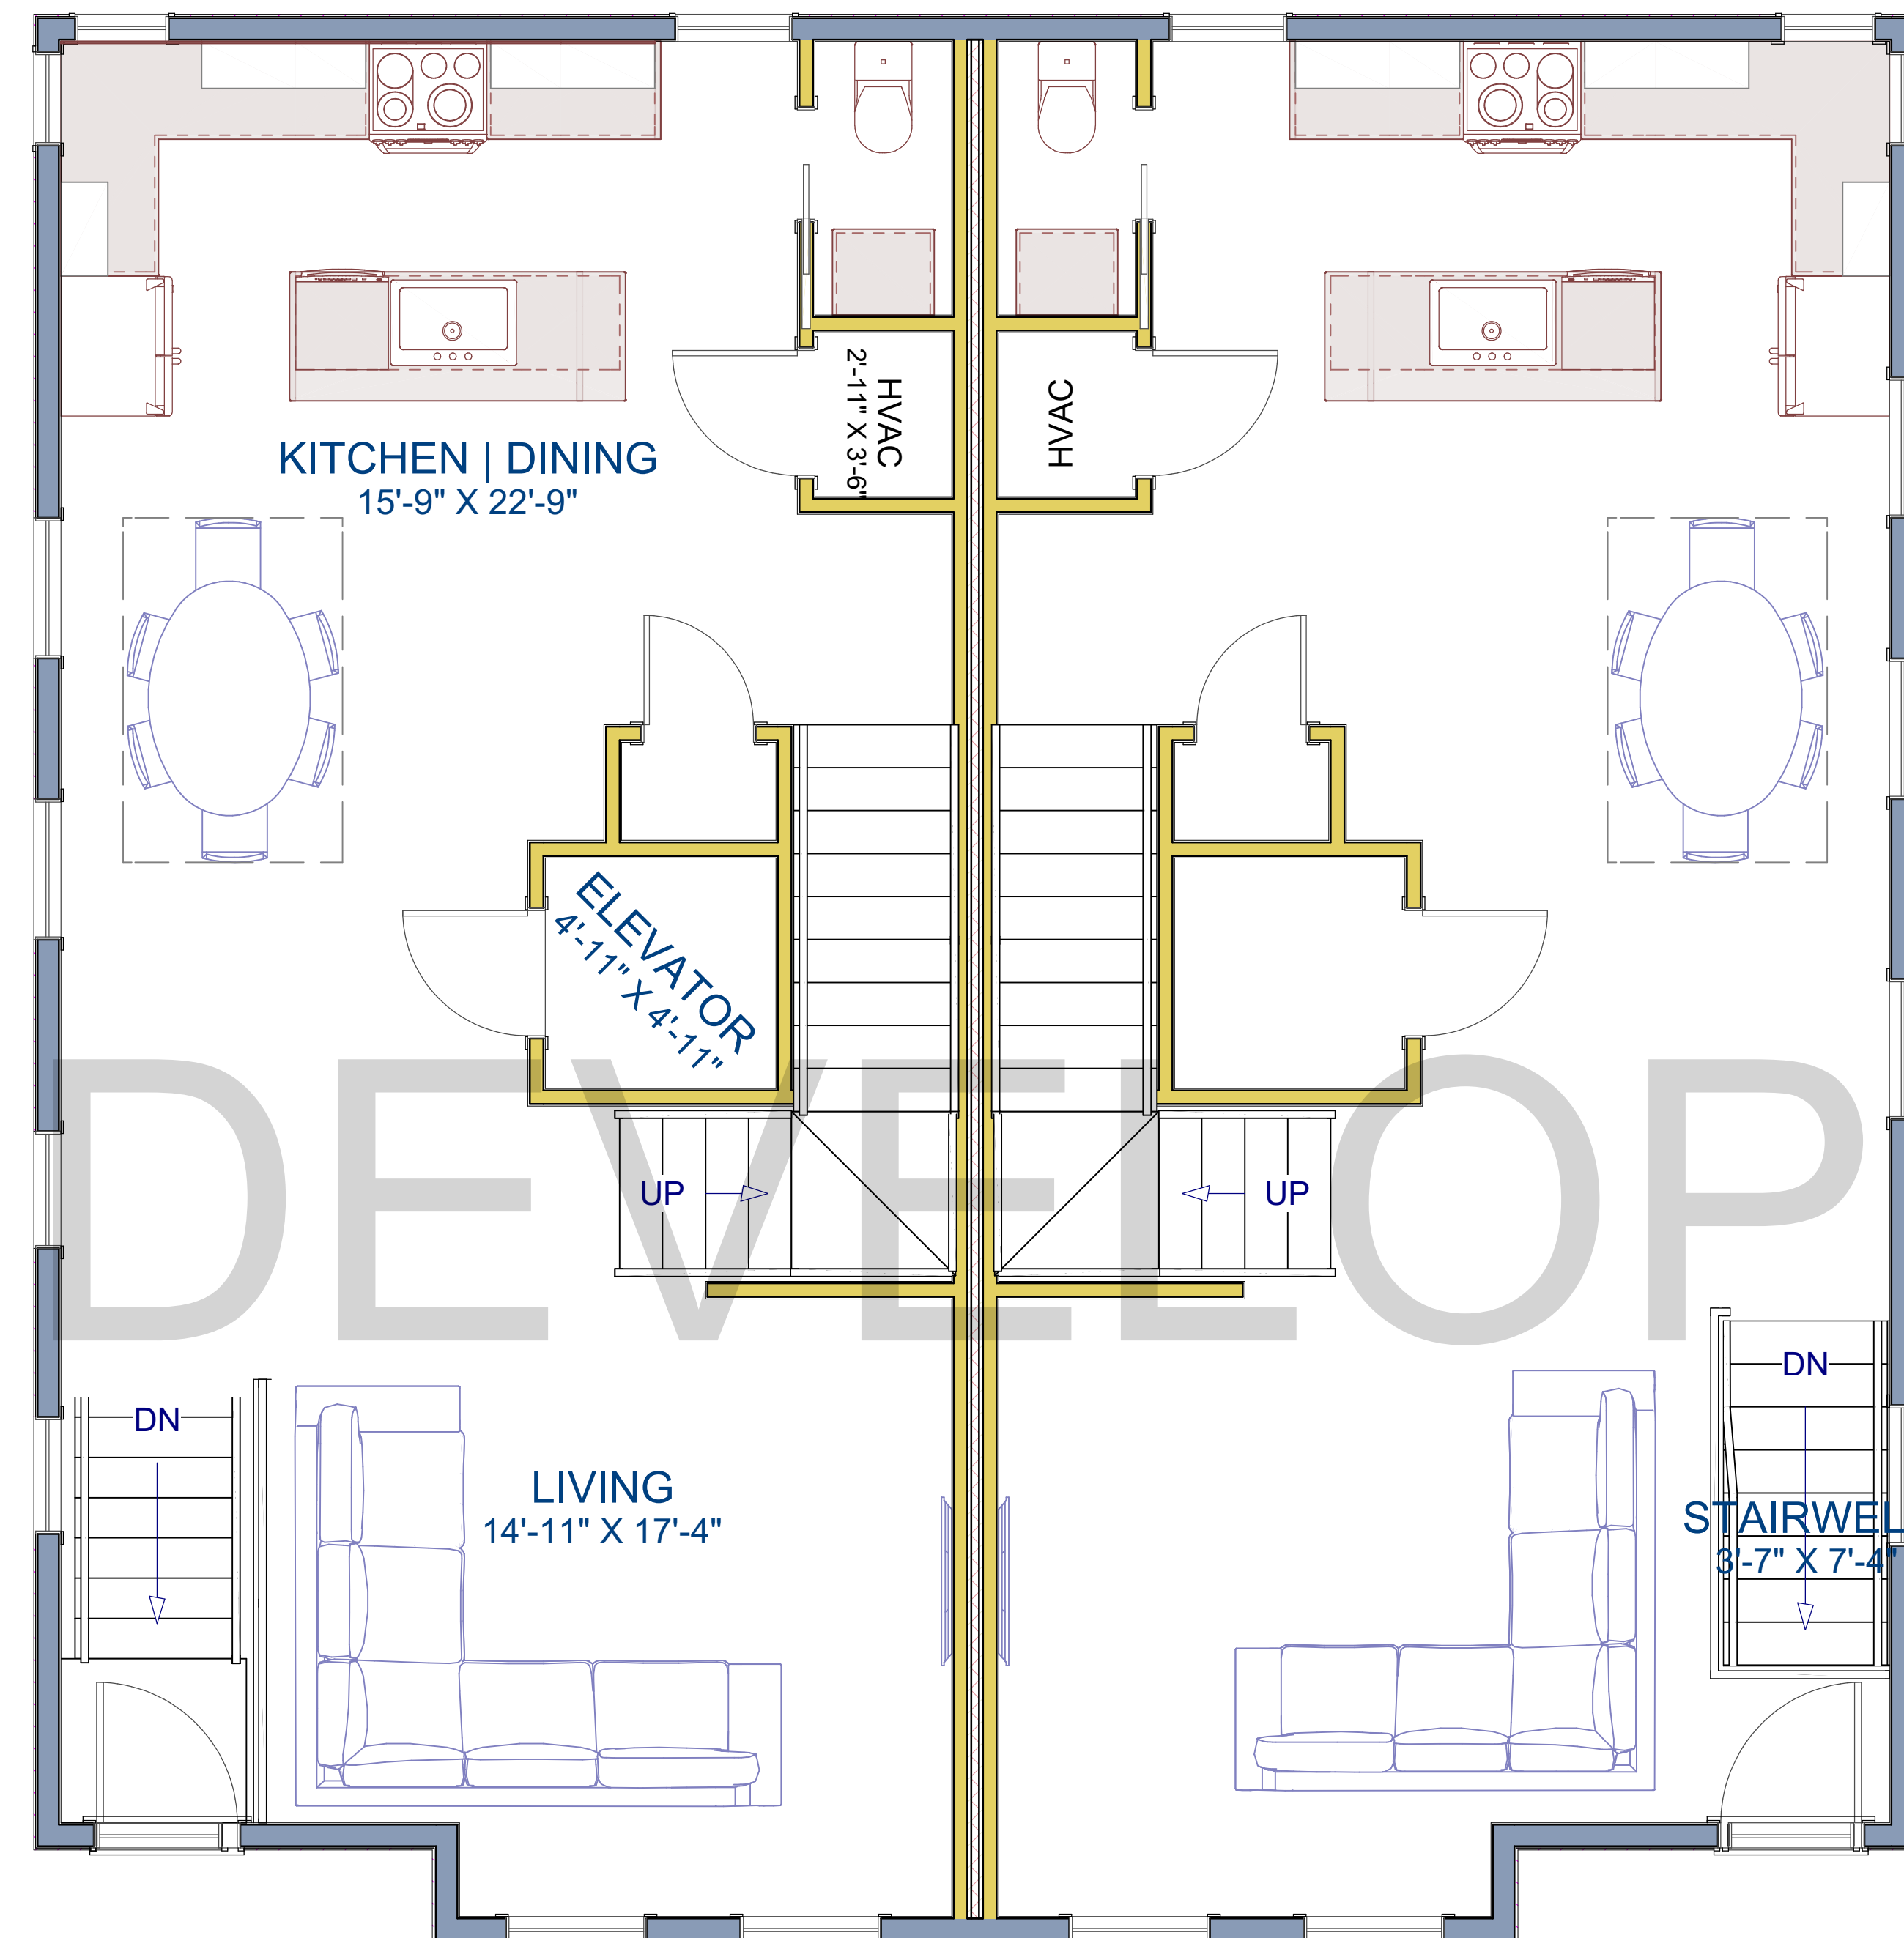

THIS PLAN IS THE PROPERTY OF D+M DEVELOPMT LLC. PLANS SHOULD NOT BE DUPLICATED.
FLOOR PLANS ARE SUBJECT TO CHANGE AT THE DISCRETION OF D+M AS NECESSARY

[illegible]

U LIMMESTONE PL
BONUS LEVEL STR

D+M DEVELOPMENT LLC


DATE:

/8/22

SCALE:

SHEET:

SECOND FLOOR
SCALE: 1" = 3'0"

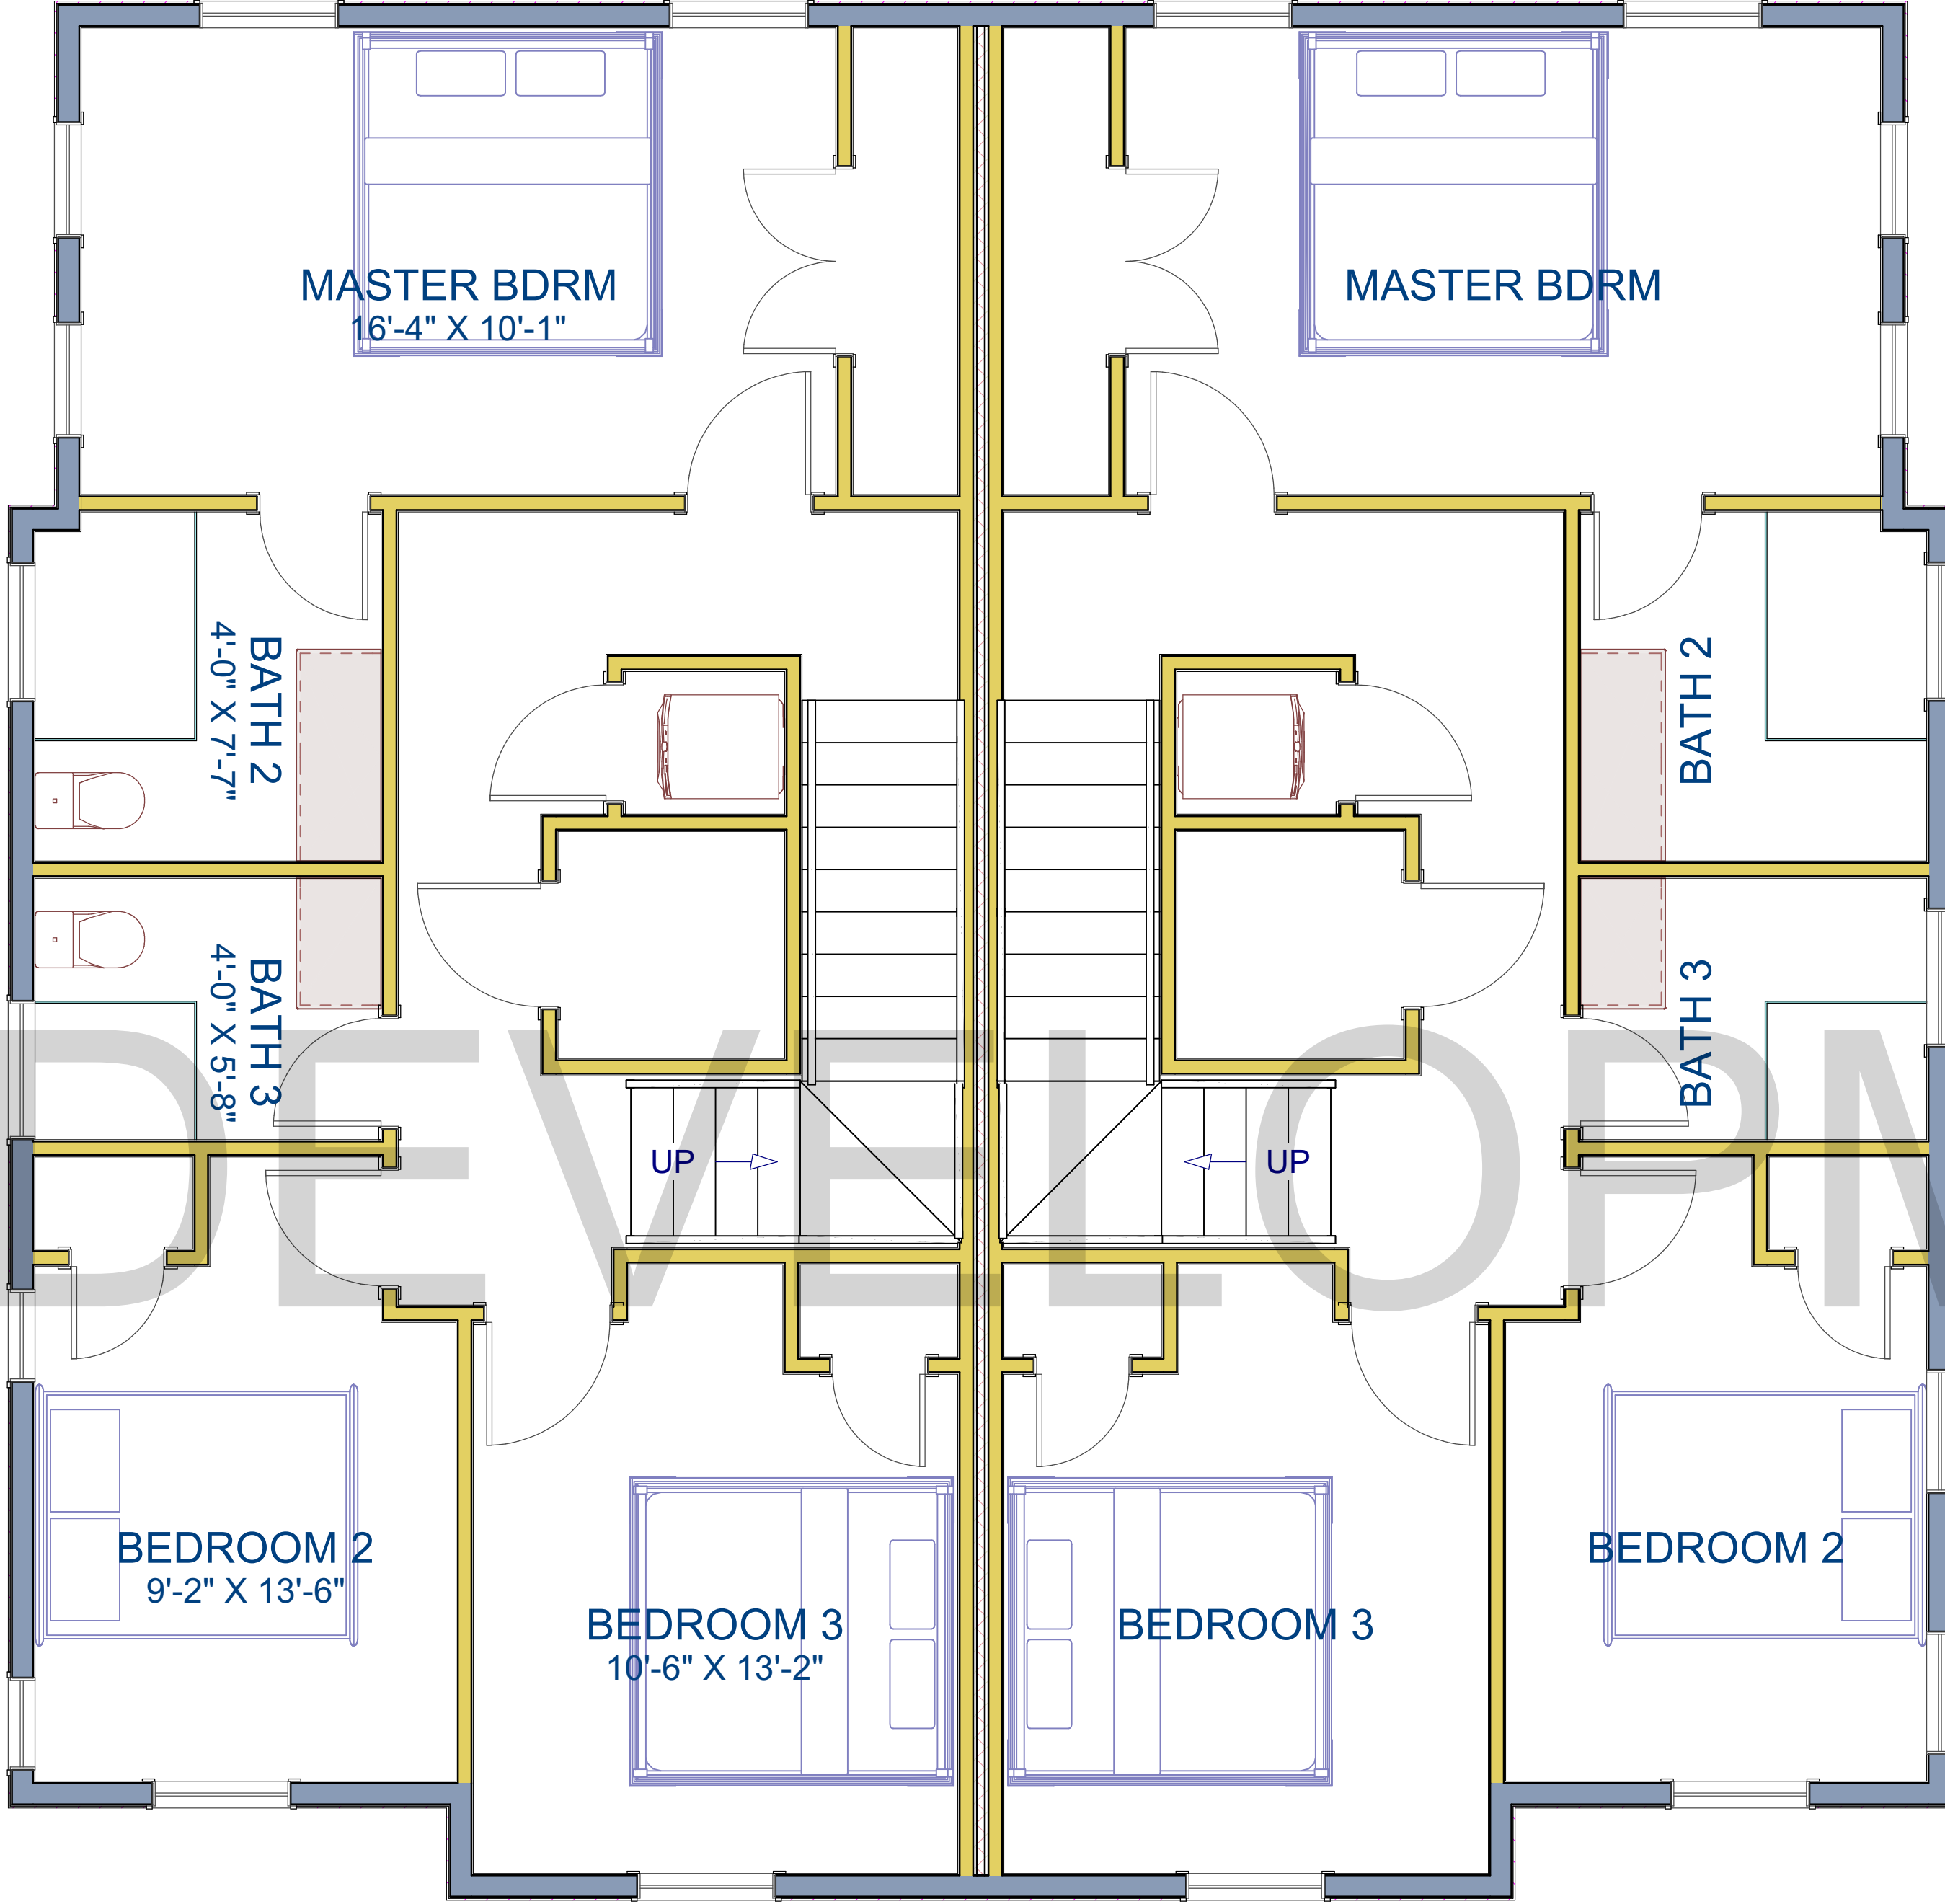

THIS PLAN IS THE PROPERTY OF D+M DEVELOPMT LLC. PLANS SHOULD NOT BE DUPLICATED.
FLOOR PLANS ARE SUBJECT TO CHANGE AT THE DISCRETION OF D+M AS NECESSARY

REVISION TABLE		DESCRIPTION
NUMBER	DATE	REVISION BY

0 LIMESTONE PL
BONUS LEVEL STR


DRAWINGS PROVIDED BY:
D+M DEVELOPMENT LLC

DATE:
9/8/22

SCALE:

SHEET:

SECOND FLOOR
SCALE: 1" = 3'0"

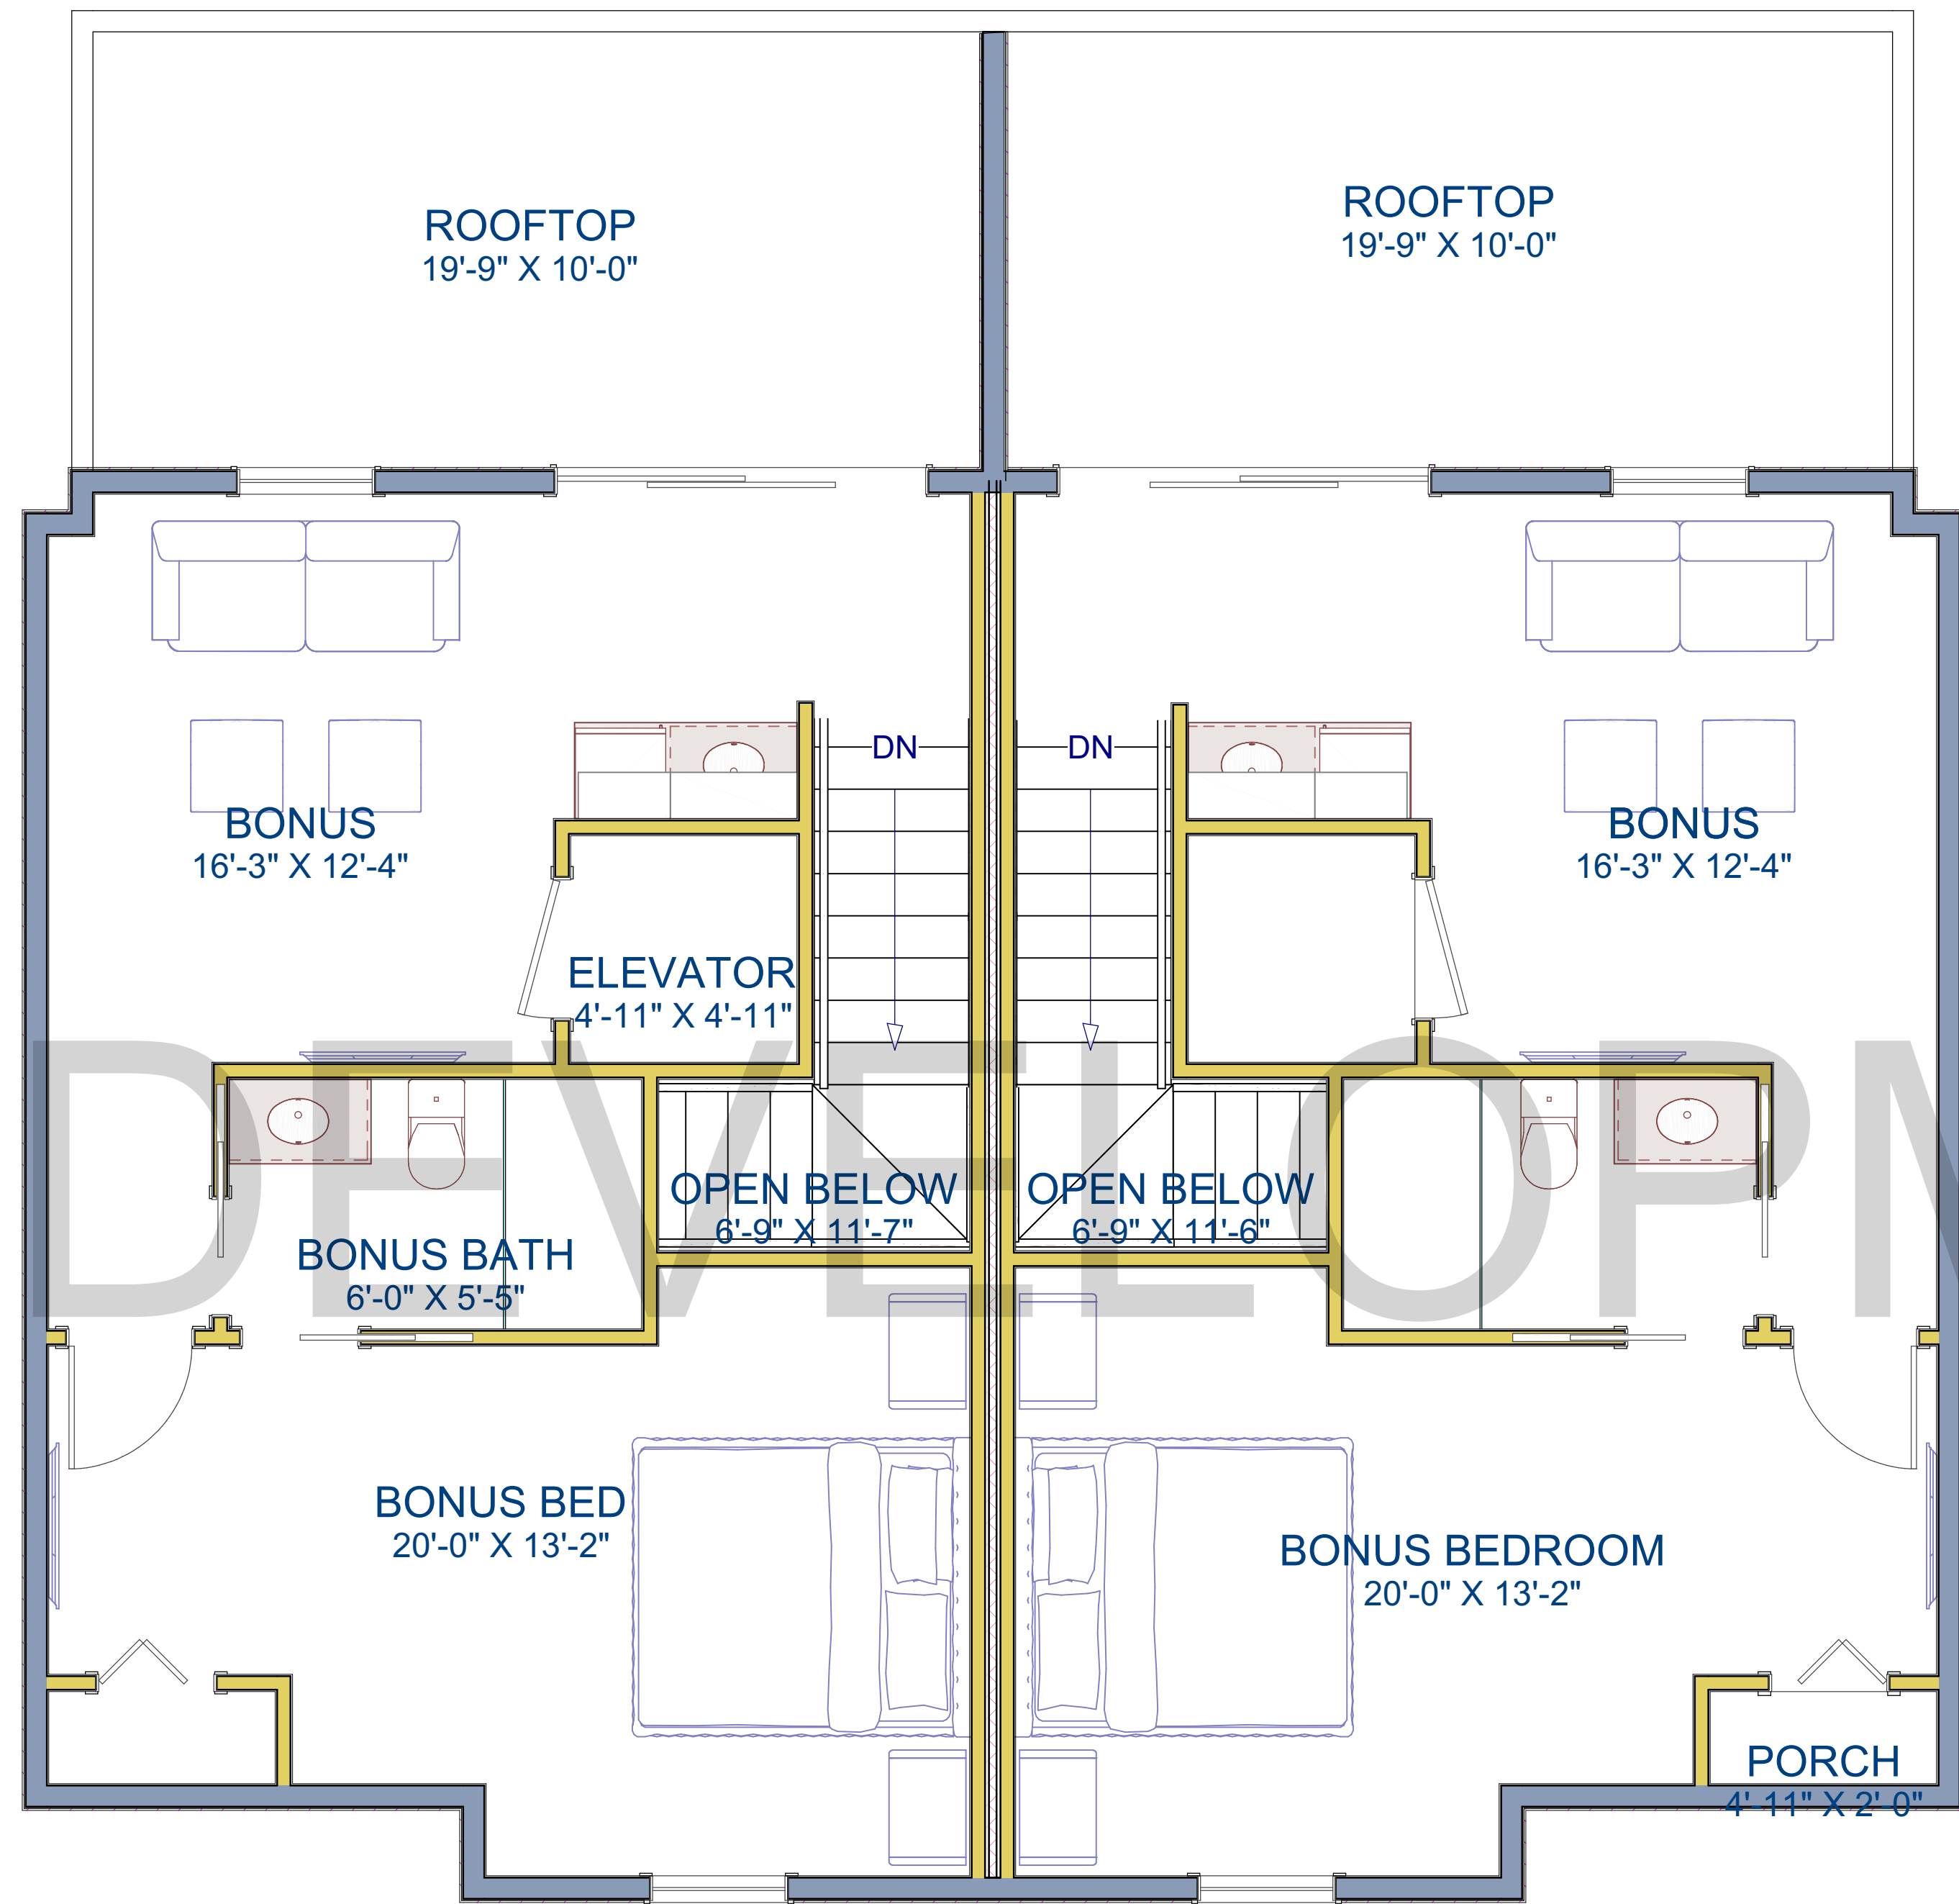

THIS PLAN IS THE PROPERTY OF D+M DEVELOPMT LLC. PLANS SHOULD NOT BE DUPLICATED.
FLOOR PLANS ARE SUBJECT TO CHANGE AT THE DISCRETION OF D+M AS NECESSARY

REVISION TABLE		REVISION BY	DESCRIPTION
NUMBER	DATE		

0 LIMESTONE PL
BONUS LEVEL STR

DRAWINGS PROVIDED BY:
D+M DEVELOPMENT LLC

DATE:

9/8/22

SCALE:

SHEET: